


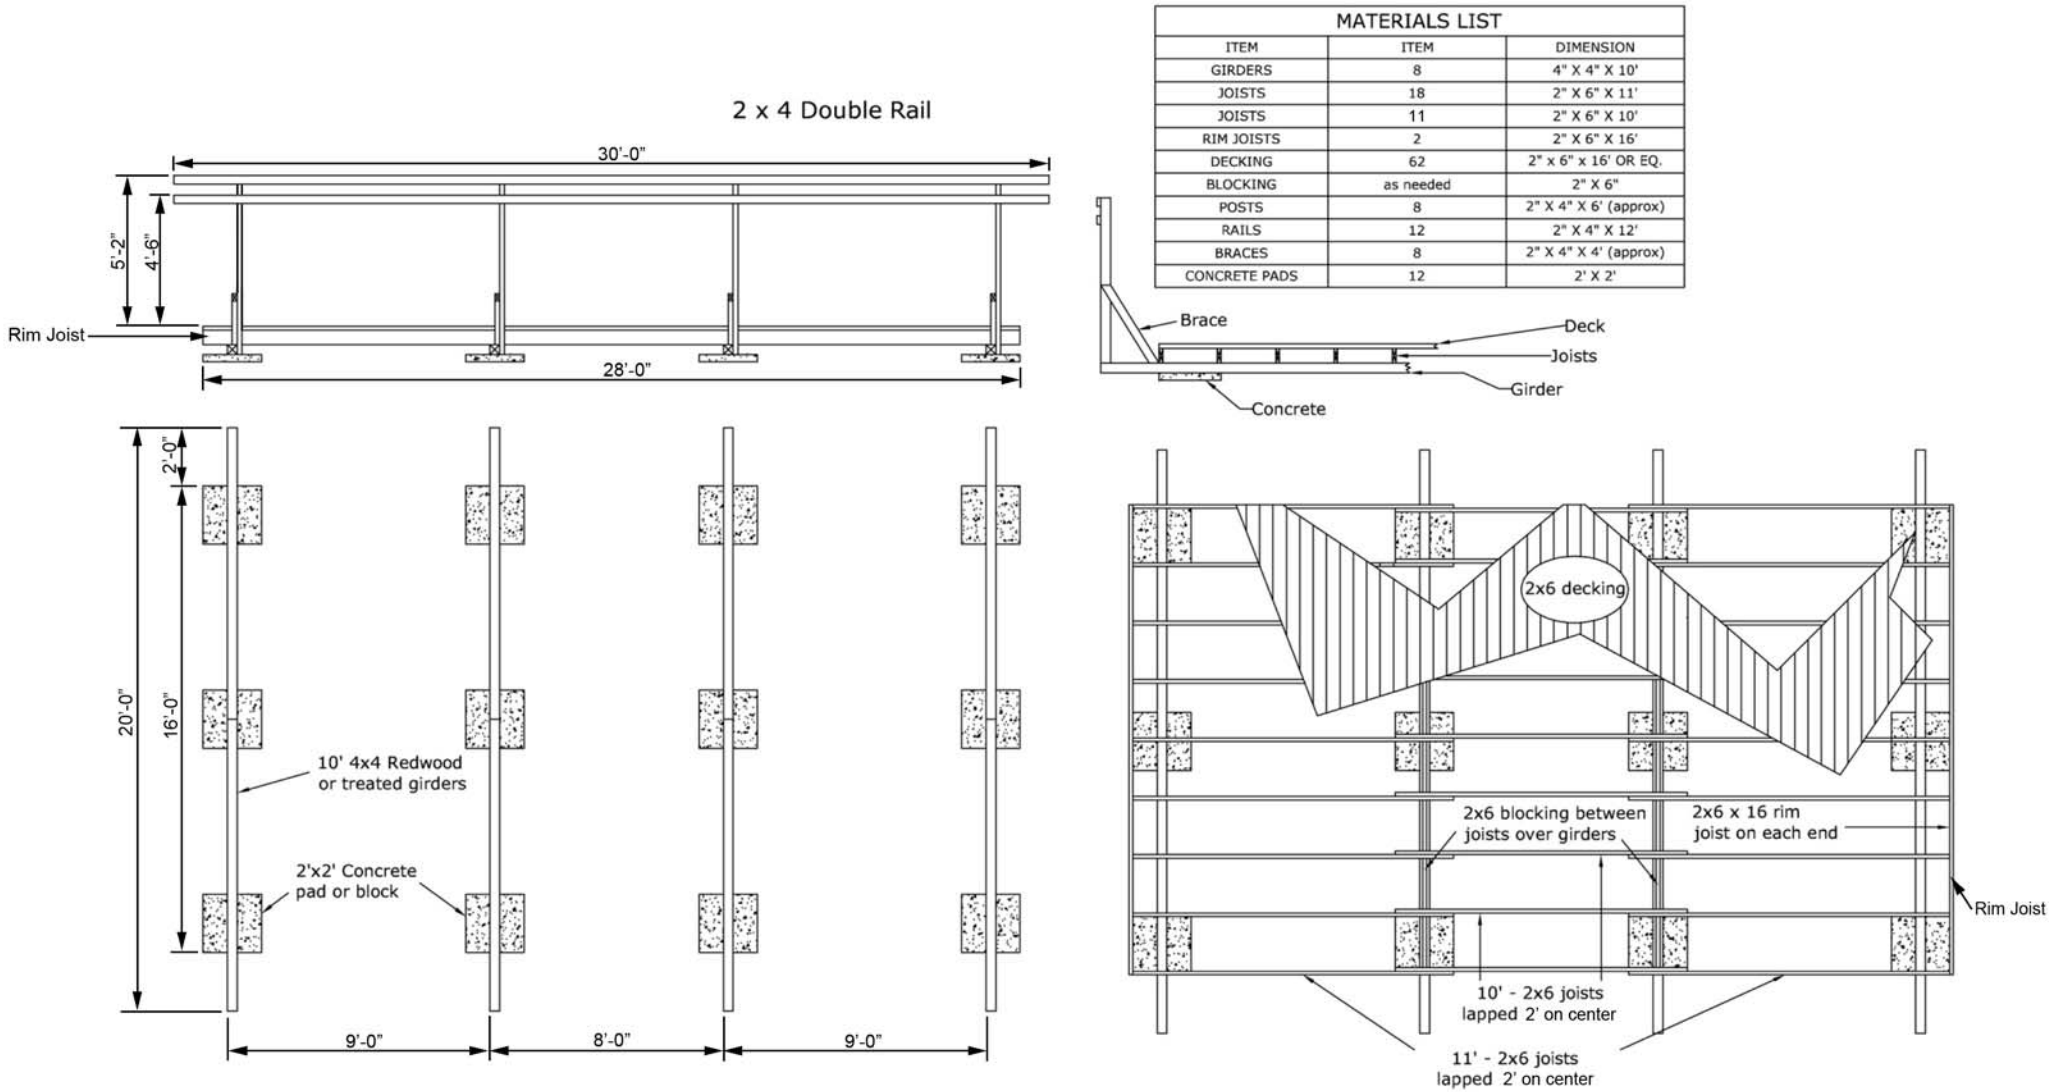

16' x 20' PLATFORM WALL TENT WITH EXTENDED FLY

16' x 28' Platform for 16' x 20' Tent with Extended Fly



Pole Set for 16' x 20' Platform Tent with Extended Fly

